AVENUE PARK

TOWERS II


FLOOR PLAN

wasl1

TOWER A & B

GROUND LEVEL




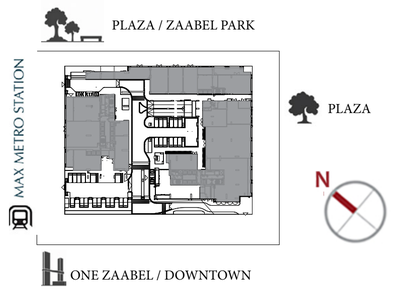


"All room dimensions are in metric and measured to structural elements and exclude wall finishes and construction tolerances. All materials, dimensions & drawings features and amenities are approximate at the time of printing, Information subject to change without notice. Actual suit areas may vary from the stated area. Drawings are not to scale E&EO. The developer reserves the right to make revisions."

TOWER A & B

LEVEL 01

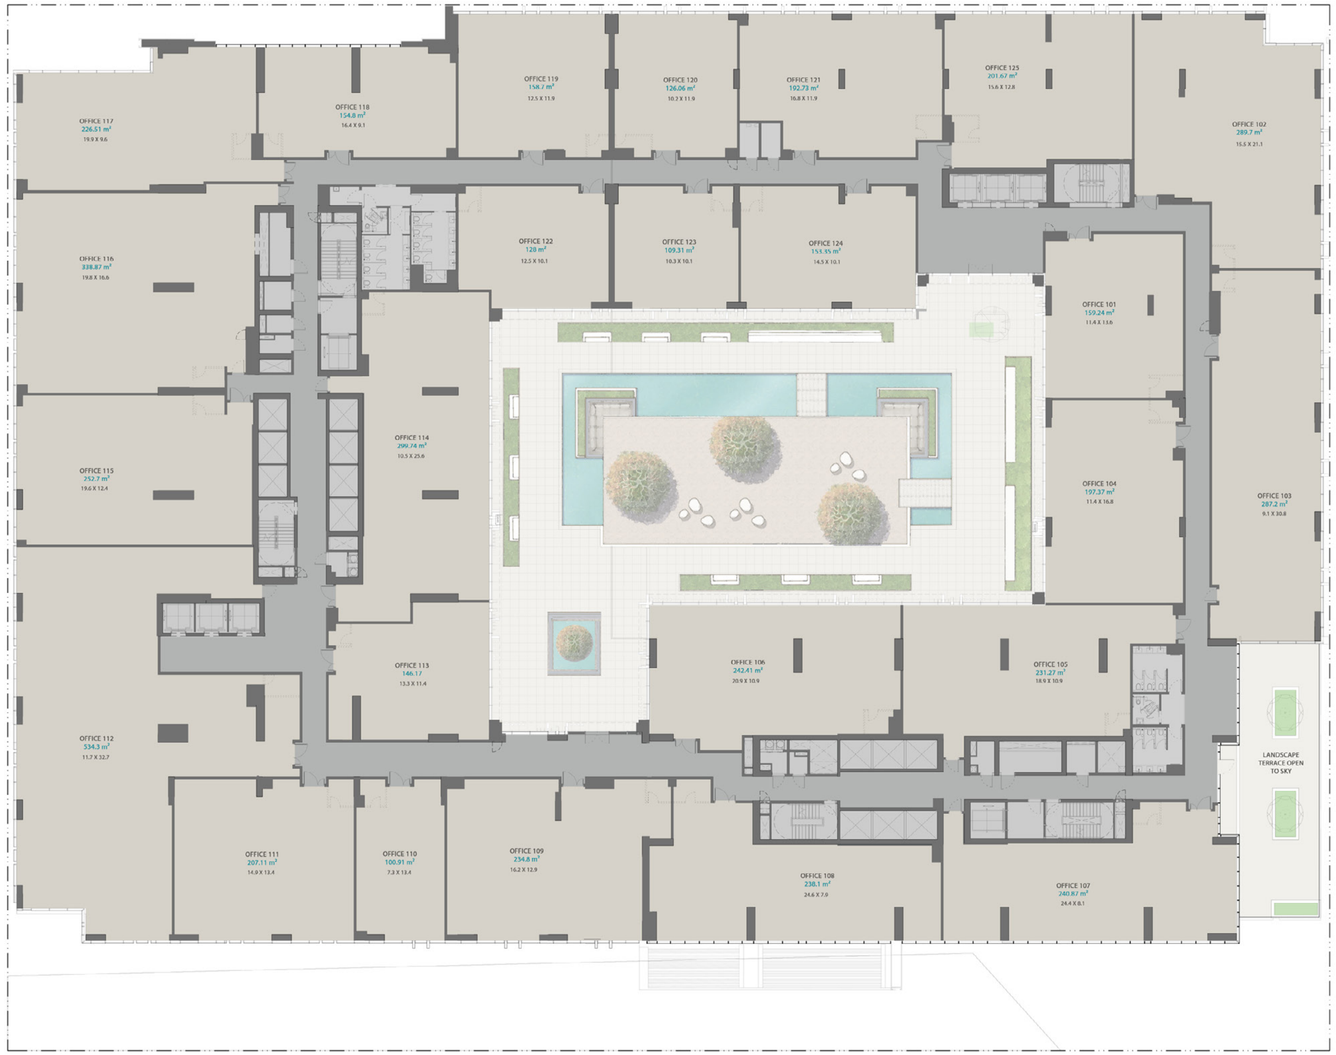


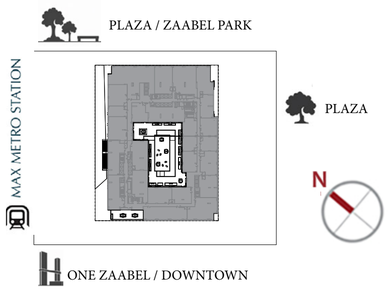


"All room dimensions are in metric and measured to structural elements and exclude wall finishes and construction tolerances. All materials, dimensions & drawings features and amenities are approximate at the time of printing, Information subject to change without notice. Actual suit areas may vary from the stated area. Drawings are not to scale E&EO. The developer reserves the right to make revisions."

TOWER A & B

LEVEL 02

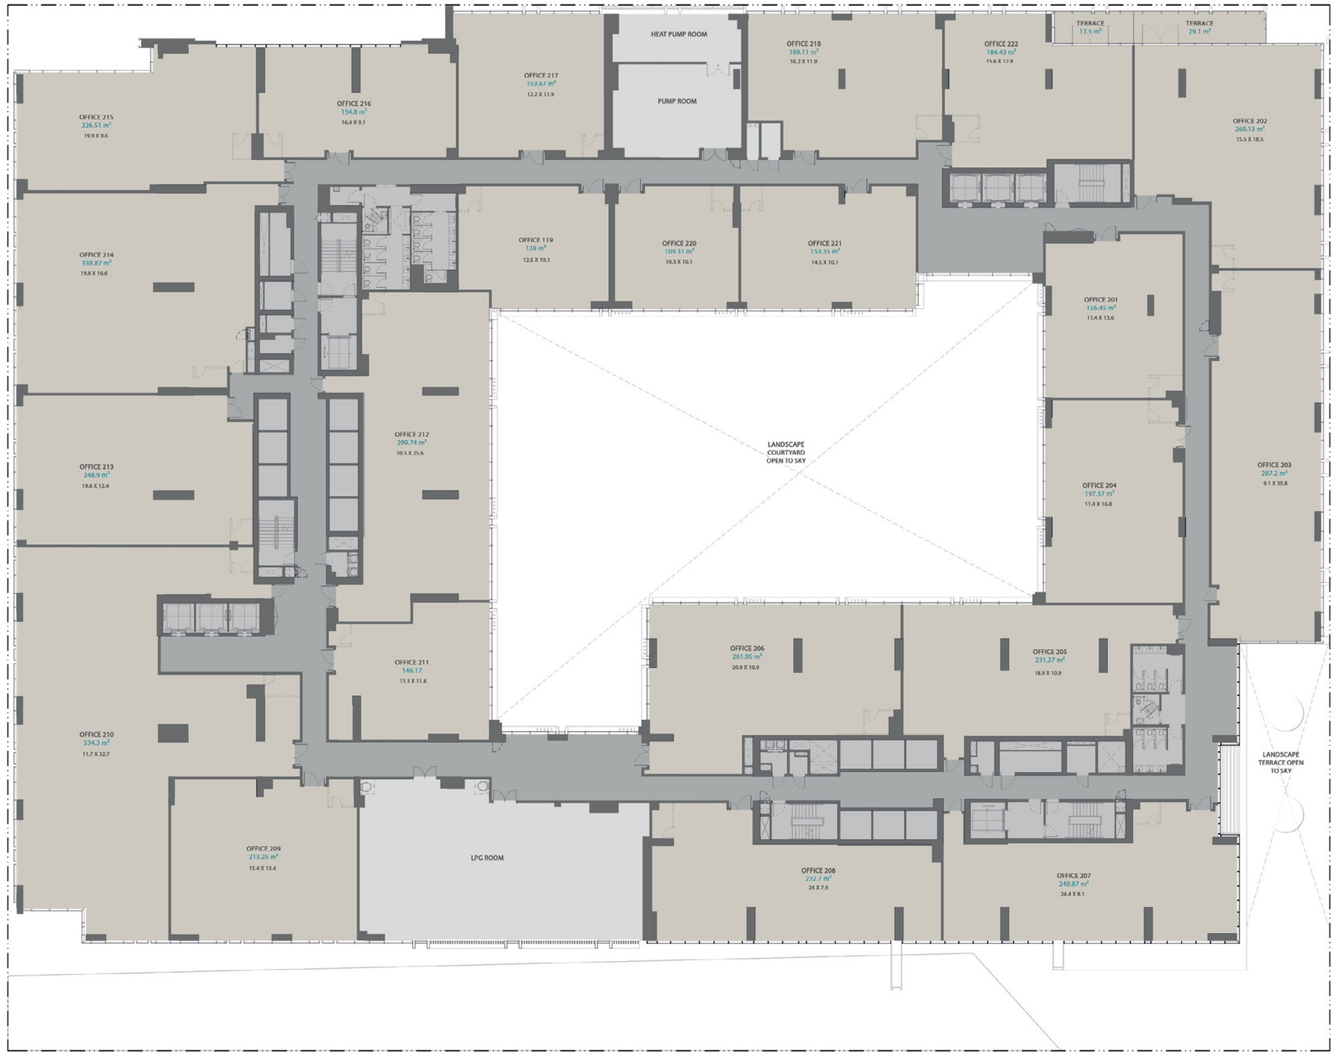


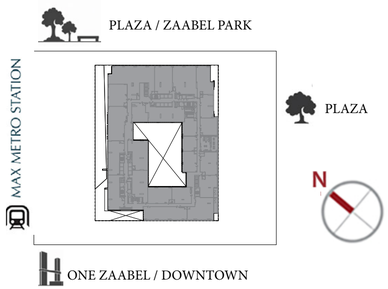


"All room dimensions are in metric and measured to structural elements and exclude wall finishes and construction tolerances. All materials, dimensions & drawings features and amenities are approximate at the time of printing, Information subject to change without notice. Actual suit areas may vary from the stated area. Drawings are not to scale E&EO. The developer reserves the right to make revisions."

TOWER A & B

LEVEL 03

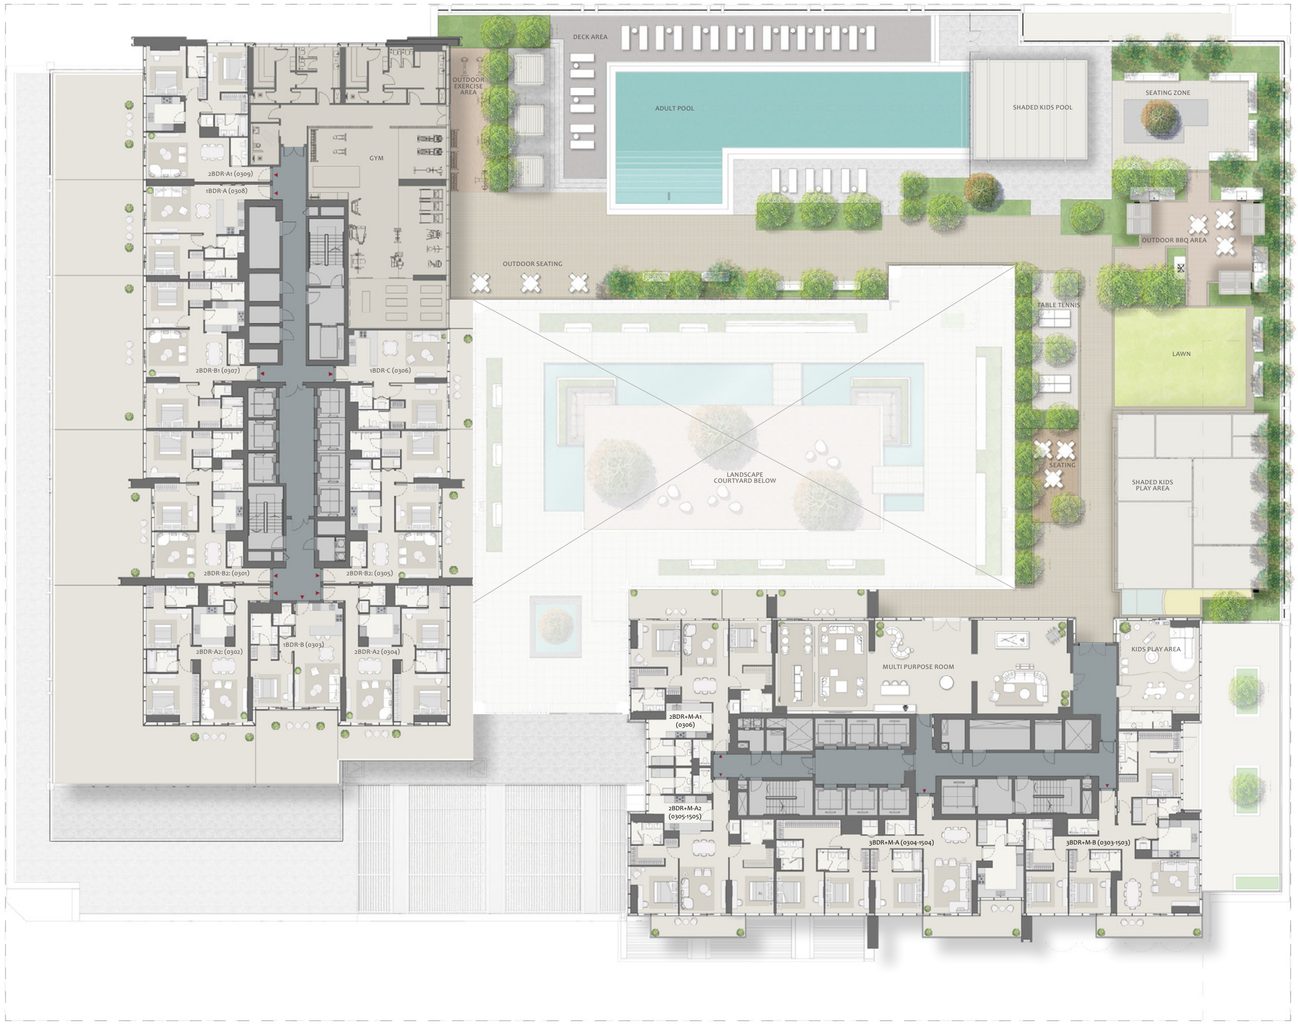

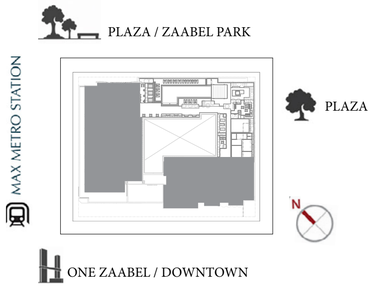


"All room dimensions are in metric and measured to structural elements and exclude wall finishes and construction tolerances. All materials, dimensions & drawings features and amenities are approximate at the time of printing, Information subject to change without notice. Actual suit areas may vary from the stated area. Drawings are not to scale E&EO. The developer reserves the right to make revisions."

TOWER A
FLOOR PLAN

TOWER A

LEVEL 03




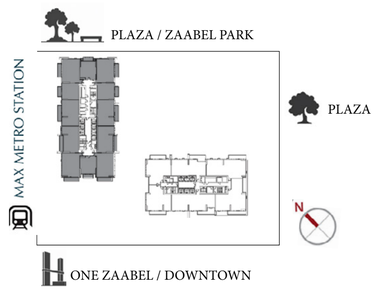


"All room dimensions are in metric and measured to structural elements and exclude wall finishes and construction tolerances. All materials, dimensions & drawings features and amenities are approximate at the time of printing, Information subject to change without notice. Actual suit areas may vary from the stated area. Drawings are not to scale E&EO. The developer reserves the right to make revisions."

TOWER A

LEVEL 04–15, 17–37

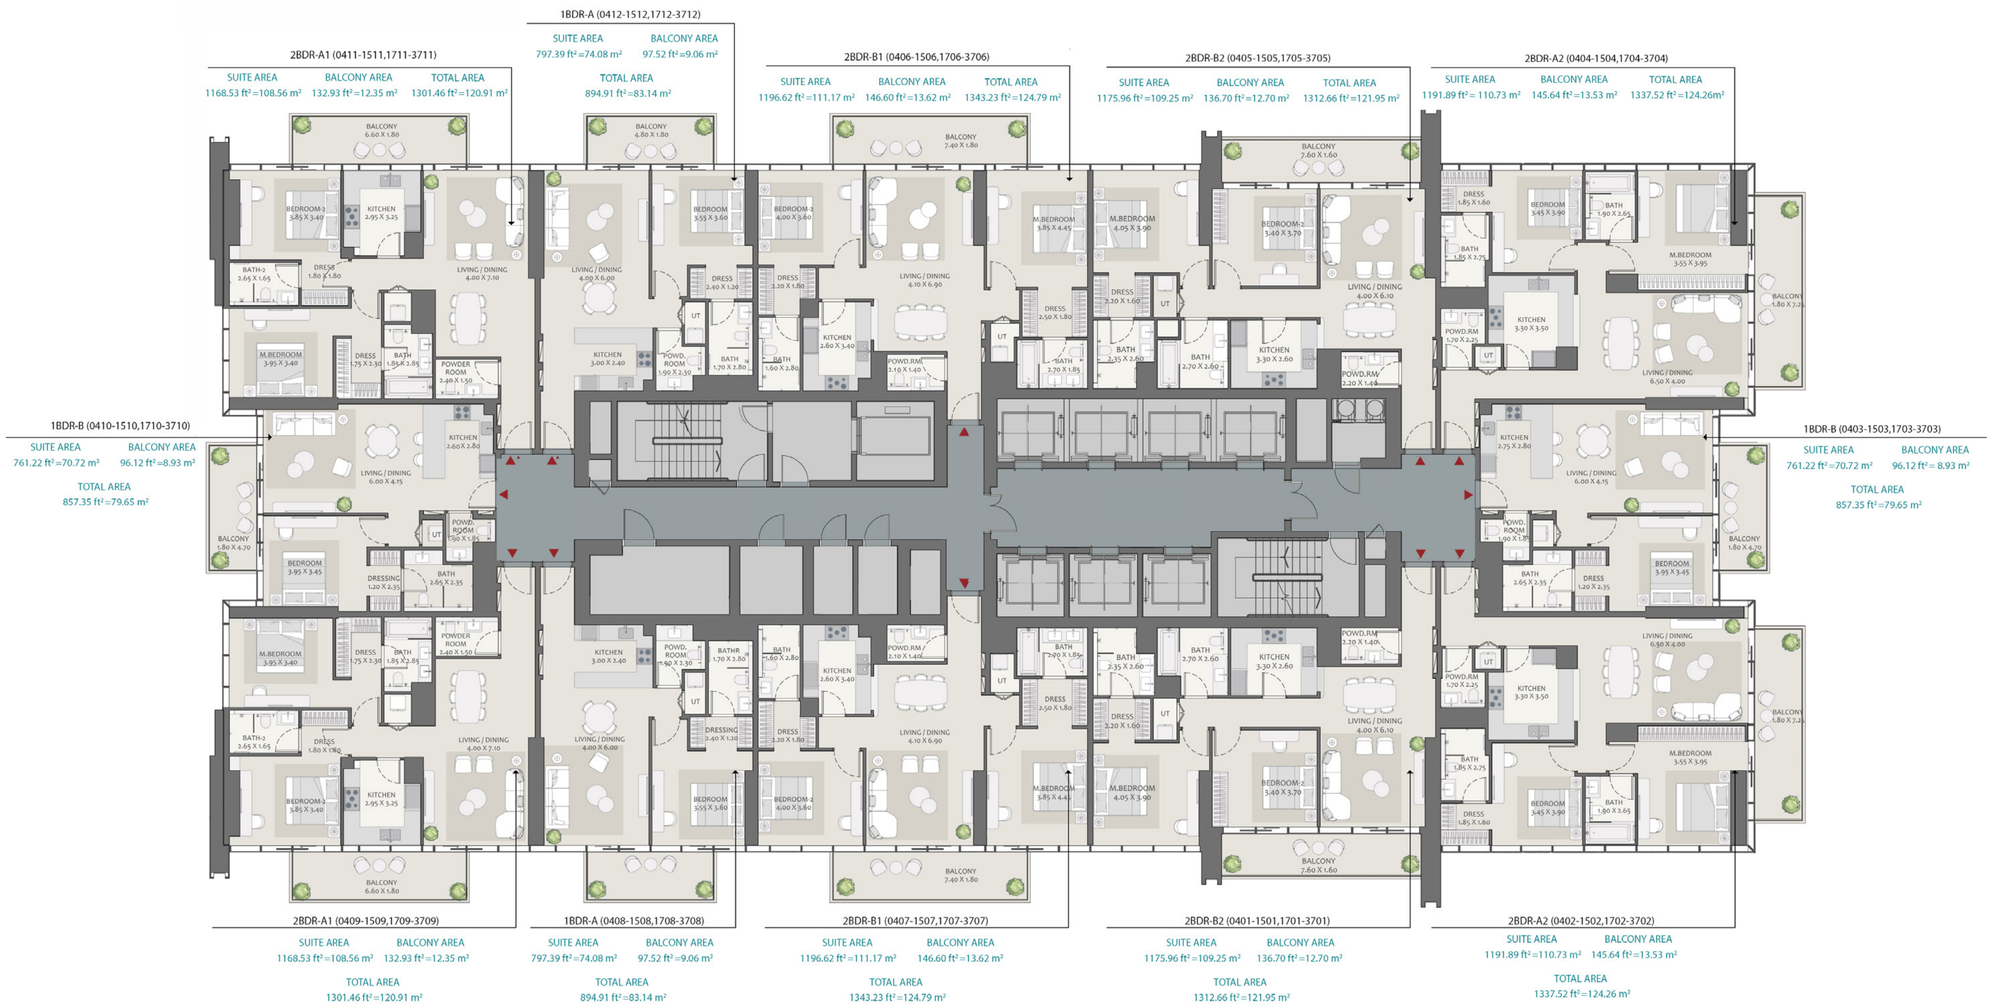

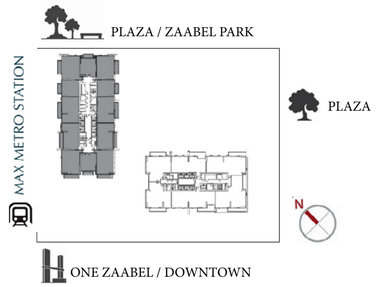


"All room dimensions are in metric and measured to structural elements and exclude wall finishes and construction tolerances. All materials, dimensions & drawings features and amenities are approximate at the time of printing, Information subject to change without notice. Actual suit areas may vary from the stated area. Drawings are not to scale E&EO. The developer reserves the right to make revisions."

TOWER B
FLOOR PLAN

TOWER B

LEVEL 03



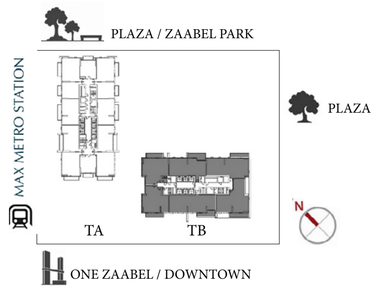


"All room dimensions are in metric and measured to structural elements and exclude wall finishes and construction tolerances. All materials, dimensions & drawings features and amenities are approximate at the time of printing, Information subject to change without notice. Actual suit areas may vary from the stated area. Drawings are not to scale E&EO. The developer reserves the right to make revisions."

TOWER B

LEVEL 04 – 15




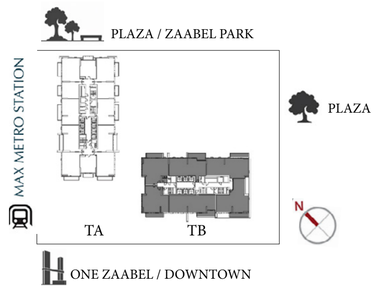


"All room dimensions are in metric and measured to structural elements and exclude wall finishes and construction tolerances. All materials, dimensions & drawings features and amenities are approximate at the time of printing, Information subject to change without notice. Actual suit areas may vary from the stated area. Drawings are not to scale E&EO. The developer reserves the right to make revisions."

TOWER B

LEVEL 17,19,21,23,25,27

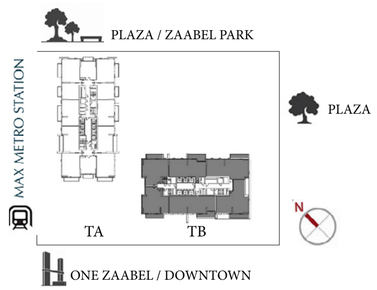

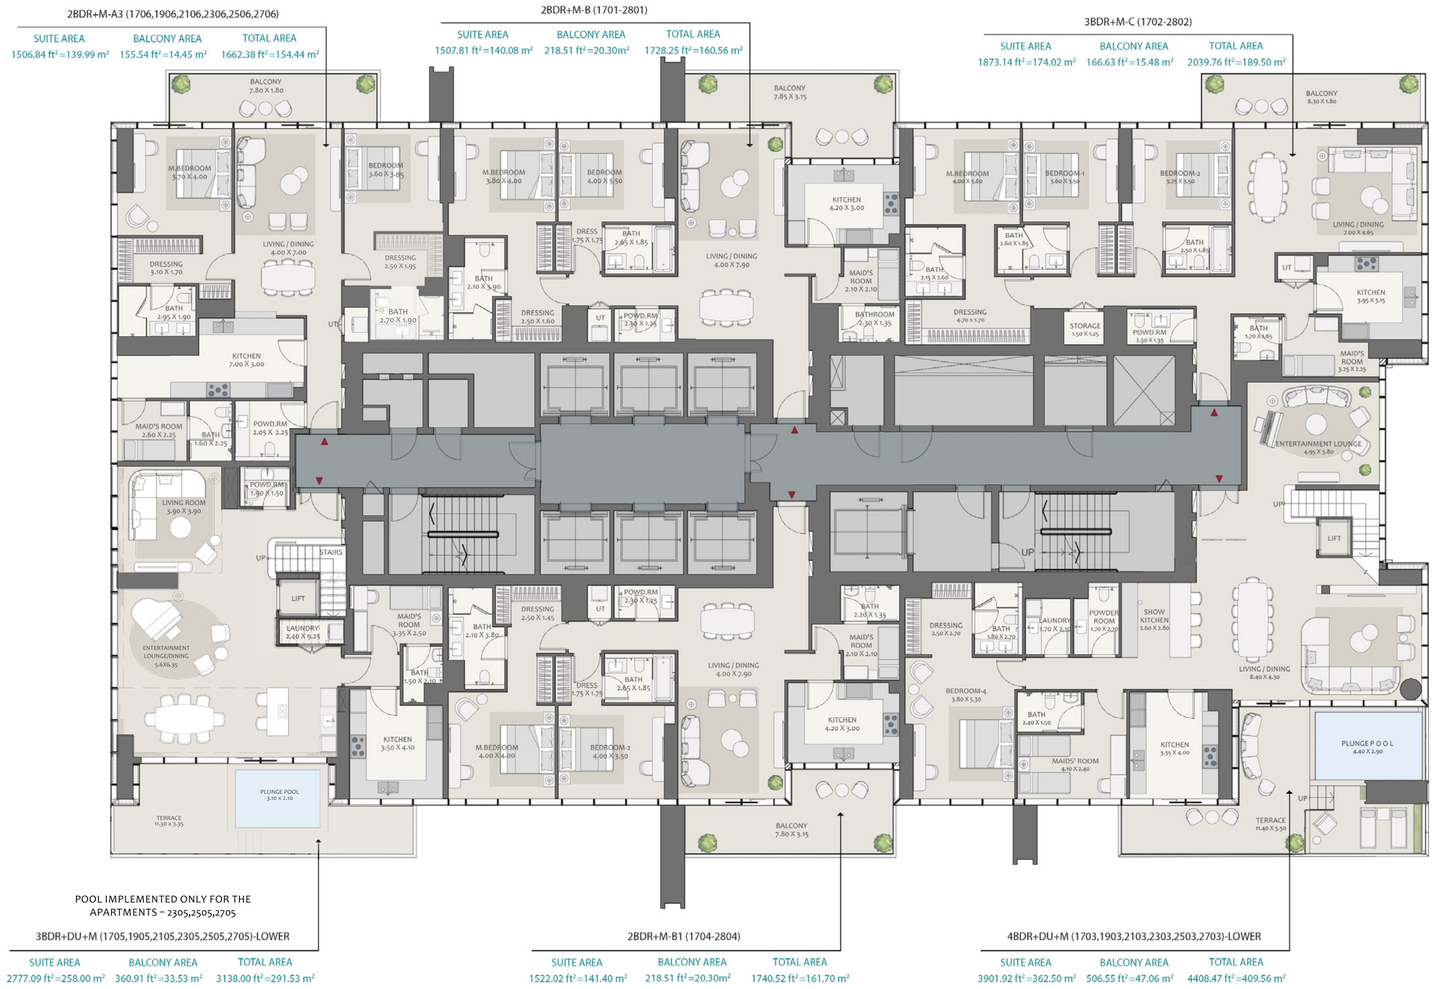


"All room dimensions are in metric and measured to structural elements and exclude wall finishes and construction tolerances. All materials, dimensions & drawings features and amenities are approximate at the time of printing, Information subject to change without notice. Actual suit areas may vary from the stated area. Drawings are not to scale E&EO. The developer reserves the right to make revisions."

TOWER B

LEVEL 18,20,22,24,26,28



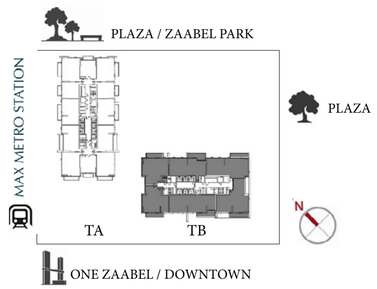

"All room dimensions are in metric and measured to structural elements and exclude wall finishes and construction tolerances. All materials, dimensions & drawings features and amenities are approximate at the time of printing, Information subject to change without notice. Actual suit areas may vary from the stated area. Drawings are not to scale E&EO. The developer reserves the right to make revisions."

AVENUE PARK

TOWERS II

For more information, please call 800 (WASL)
Visit our website at **wasl.ae** or visit Wasl Experience Centre, Dubai UAE.
18 52C St - Al Safa - Al Safa 2 - Dubai 8:00 AM to 5:00 PM, Monday - Friday

Disclaimer: The renderings and visualisations contained in this brochure are provided for illustrative and marketing purposes. While the information provided is believed to be accurate and reliable at the time of printing, only the information contained in the final Sales and Purchase Agreement will have any legal effect.